
TYPICAL OUTLOOK FOR SIDE MOUNTED SETUP ON GLASS PANEL

FRONT VIEW

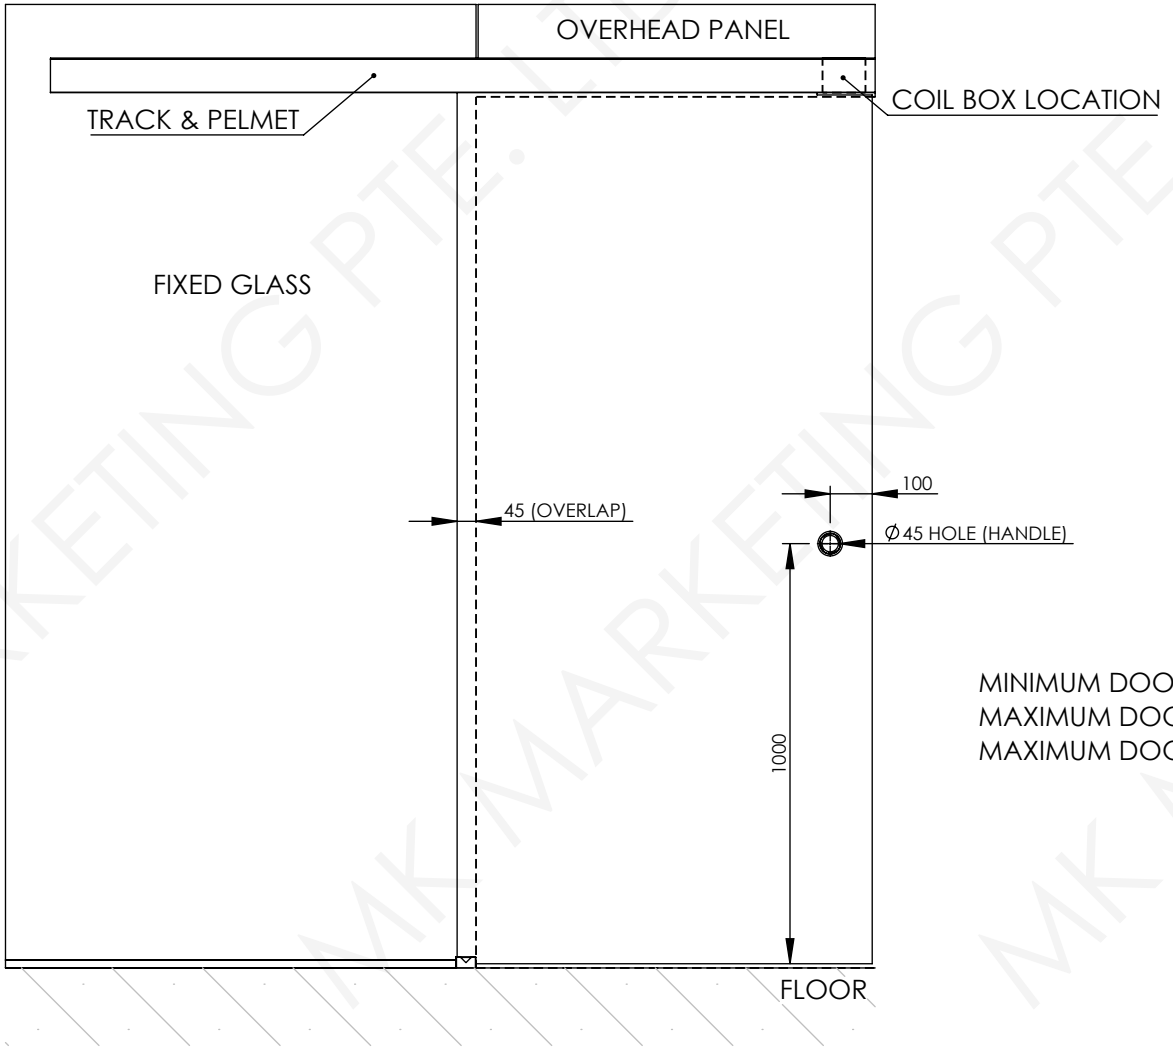

MINIMUM DOOR WIDTH: 700
MAXIMUM DOOR WIDTH: 1100
MAXIMUM DOOR WEIGHT: 80KG

NOTE: ALL DIMENSIONS IN MILLIMETERS (MM) UNLESS STATED.

MWO Hardware
mwohardware.com.sg


MODEL:
224 SELF CLOSING SOFT CLOSE SLIDING DOOR SYSTEM - CORNER ENTRANCE (OVERHEAD GLASS PANEL MOUNTING)

DATE: 27-OCT-2025

Disclaimer:
The above drawing is property of MWO Hardware & MK Marketing Pte Ltd and it is solely for referencing glass preparation. It shall not be distributed without consent from our company and all rights of this drawing are reserved. The company is indemnified against any claims arising from the user's interpretation of the technical drawing above.


GLASS DOOR HEIGHT CALCULATION REFERENCE DIAGRAM

SIDE VIEW

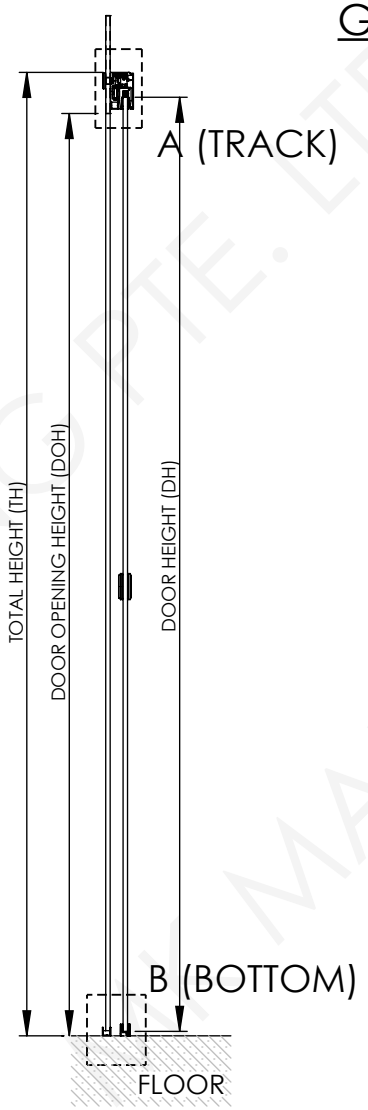

DETAIL A (TRACK)


SCALE 1 : 2

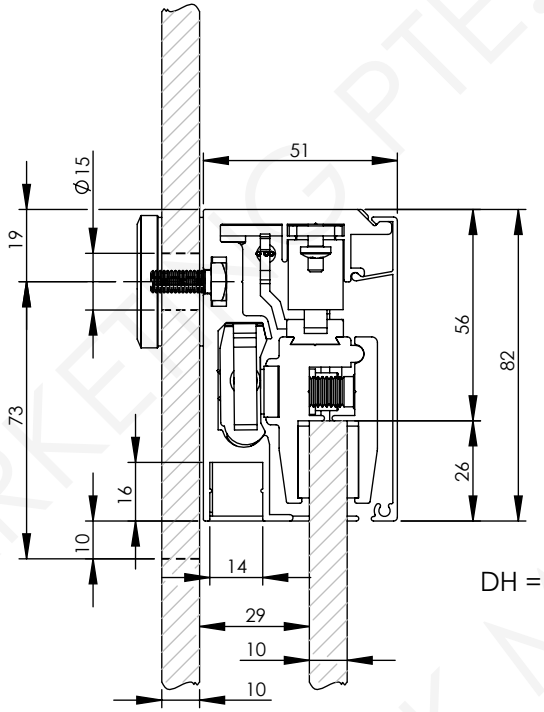

DH = DOH + 26

DETAIL B (BOTTOM)

SCALE 1 : 2

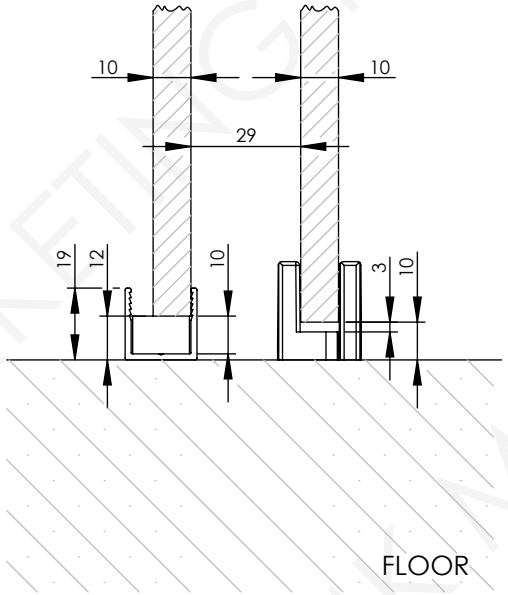

NOTE: ALL DIMENSIONS IN MILLIMETERS (MM) UNLESS STATED.

MWO Hardware
mwohardware.com.sg

MODEL:
224 SELF CLOSING SOFT CLOSE SLIDING DOOR SYSTEM - CORNER ENTRANCE (OVERHEAD GLASS PANEL MOUNTING)


DATE: 27-OCT-2025

Disclaimer:
The above drawing is property of MWO Hardware & MK Marketing Pte Ltd and it is solely for referencing glass preparation. It shall not be distributed without consent from our company and all rights of this drawing are reserved. The company is indemnified against any claims arising from the user's interpretation of the technical drawing above.


GLASS PREPARATION FOR CUT-OUT & NUT POSITIONING

DETAIL C
(BACK VIEW: GLASS NOTCH REFERENCE FOR OVERHANG PANEL)

SCALE 1 : 12

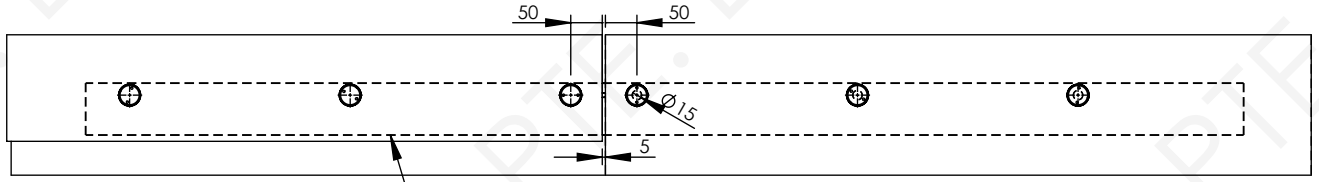


BACK VIEW

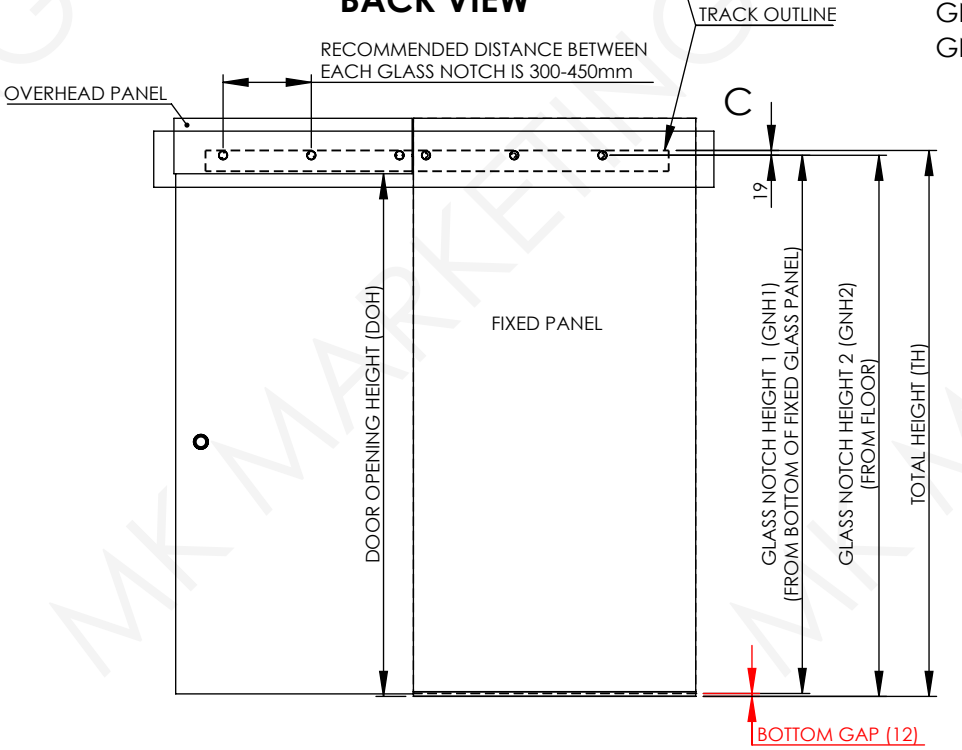

GNH1 (FIXED PANEL) = DOH + 73 - BOTTOM GAP(12)
GNH2 (OVERHEAD PANEL) = DOH + 73

SIDE VIEW OF SYSTEM

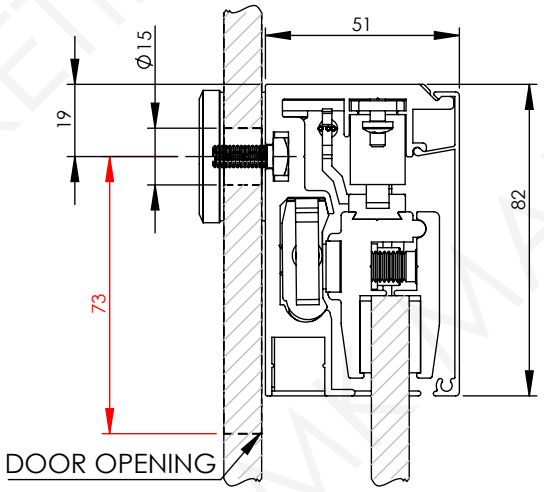

NOTE: ALL DIMENSIONS IN MILLIMETERS (MM) UNLESS STATED.

MWO Hardware
mwohardware.com.sg


MODEL:
224 SELF CLOSING SOFT CLOSE
SLIDING DOOR SYSTEM - CORNER ENTRANCE
(OVERHEAD GLASS PANEL MOUNTING)

DATE: 27-OCT-2025

Disclaimer:
The above drawing is property of MWO Hardware & MK Marketing Pte Ltd and it is solely for referencing glass preparation. It shall not be distributed without consent from our company and all rights of this drawing are reserved. The company is indemnified against any claims arising from the user's interpretation of the technical drawing above.

TRACK LENGTH & GLASS DOOR WIDTH CALCULATION DIAGRAM


FRONT VIEW

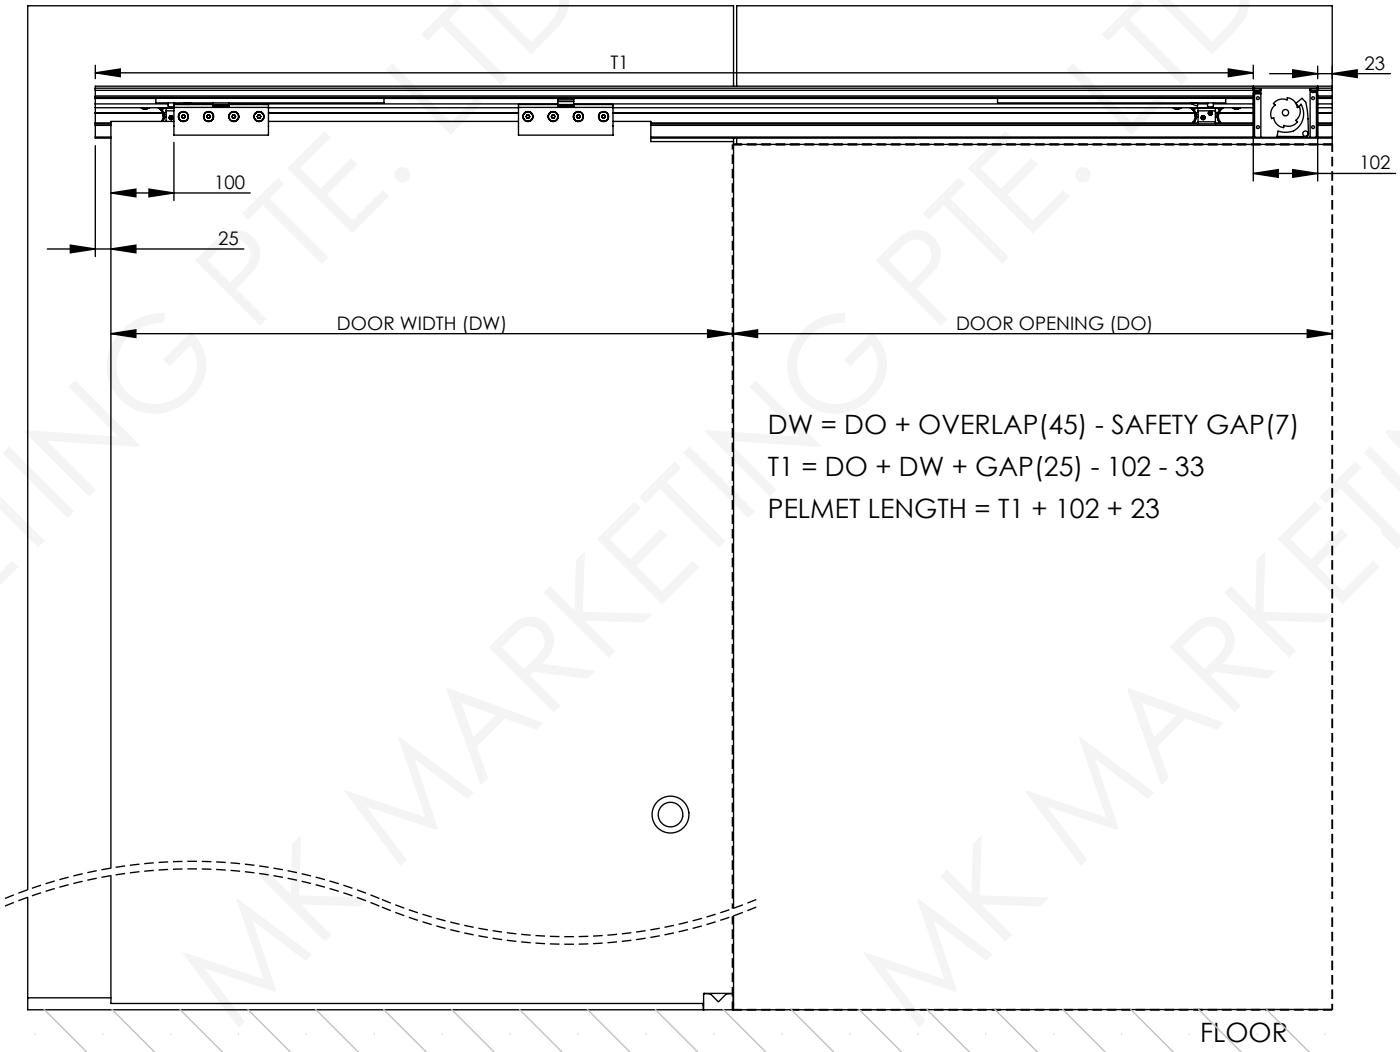


DW = DO + OVERLAP(45) - SAFETY GAP(7)

T1 = DO + DW + GAP(25) - 102 - 33

PELMET LENGTH = T1 + 102 + 23

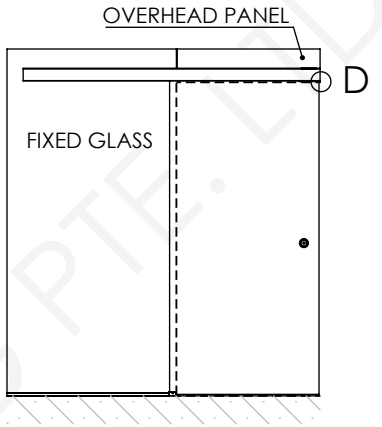

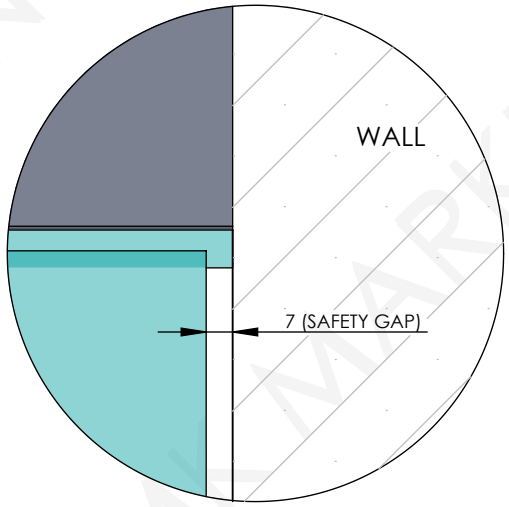

DETAIL D (DOOR FULLY CLOSED)

SCALE 1 : 2

NOTE: ALL DIMENSIONS IN MILLIMETERS (MM) UNLESS STATED.

MWO Hardware
mwohardware.com.sg


MODEL:
224 SELF CLOSING SOFT CLOSE SLIDING DOOR SYSTEM - CORNER ENTRANCE (OVERHEAD GLASS PANEL MOUNTING)

DATE: 27-OCT-2025

Disclaimer:
The above drawing is property of MWO Hardware & MK Marketing Pte Ltd and it is solely for referencing glass preparation. It shall not be distributed without consent from our company and all rights of this drawing are reserved. The company is indemnified against any claims arising from the user's interpretation of the technical drawing above.


GLASS PREPARATION FOR CUT-OUT

FRONT VIEW

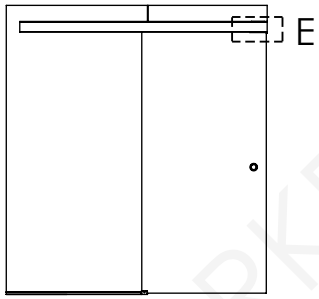

DETAIL E-(FRONT VIEW: GLASS CUTOUT REFERENCE)

SCALE 1 : 3

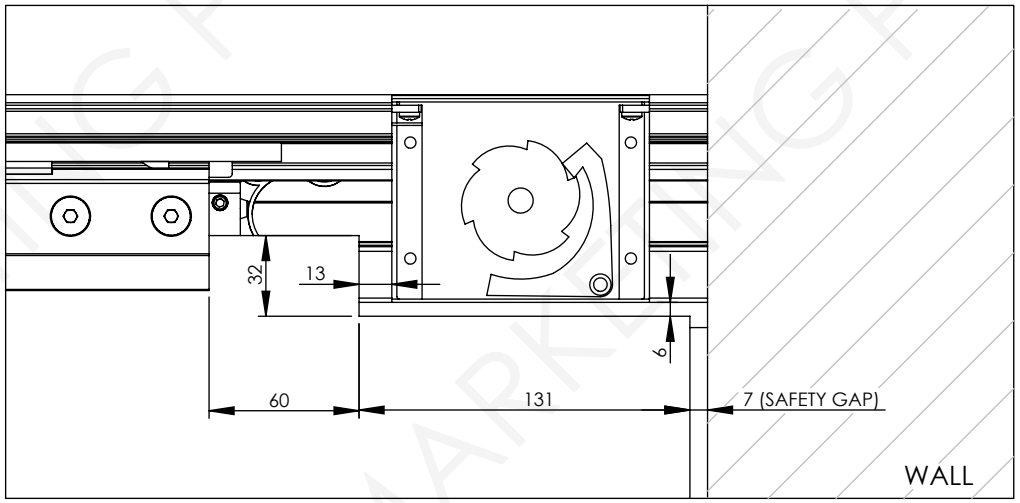

NOTE: ALL DIMENSIONS IN MILLIMETERS (MM) UNLESS STATED.

MWO Hardware
mwohardware.com.sg


MODEL:
224 SELF CLOSING SOFT CLOSE SLIDING DOOR SYSTEM - CORNER ENTRANCE (OVERHEAD GLASS PANEL MOUNTING)

DATE: 27-OCT-2025

Disclaimer:
The above drawing is property of MWO Hardware & MK Marketing Pte Ltd and it is solely for referencing glass preparation. It shall not be distributed without consent from our company and all rights of this drawing are reserved. The company is indemnified against any claims arising from the user's interpretation of the technical drawing above.

DAMPER POSITION

TOP VIEW

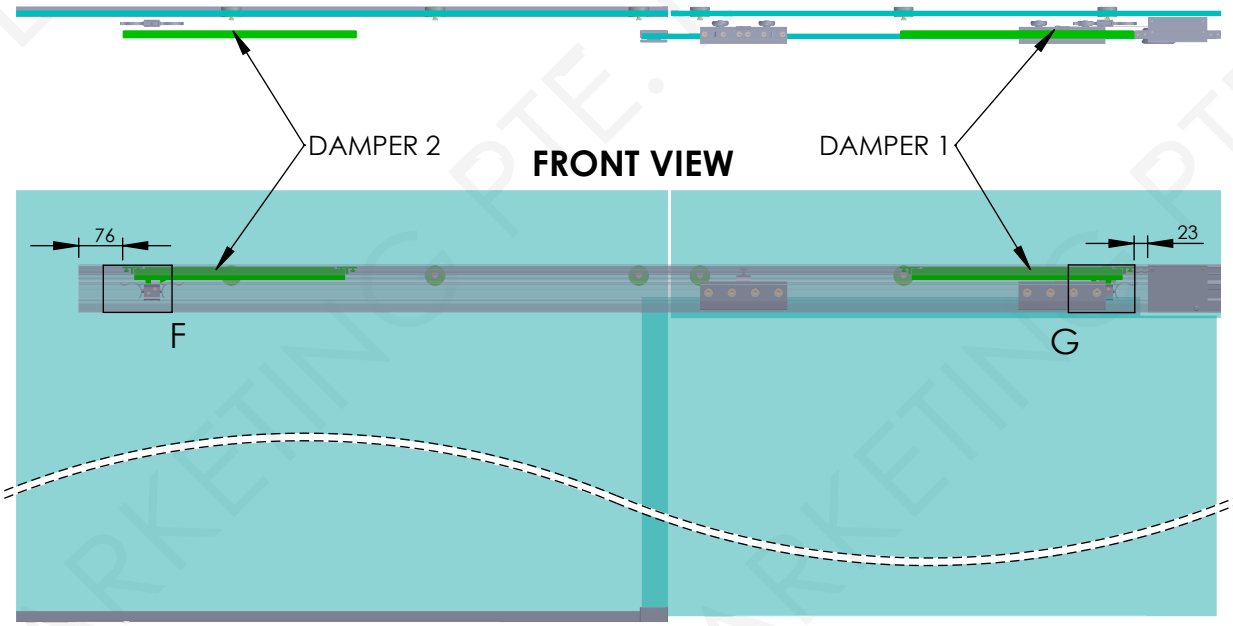



DETAIL F

SCALE 1 : 3

DETAIL G

SCALE 1 : 3

NOTE: ALL DIMENSIONS IN MILLIMETERS (MM) UNLESS STATED.

MWO Hardware
mwohardware.com.sg

MODEL:
224 SELF CLOSING SOFT CLOSE SLIDING DOOR SYSTEM - CORNER ENTRANCE (OVERHEAD GLASS PANEL MOUNTING)

DATE: 27-OCT-2025

Disclaimer:
The above drawing is property of MWO Hardware & MK Marketing Pte Ltd and it is solely for referencing glass preparation. It shall not be distributed without consent from our company and all rights of this drawing are reserved. The company is indemnified against any claims arising from the user's interpretation of the technical drawing above.